




NOTES:
1. ALL SIZES AND LOCATIONS ARE SUBJECT TO
2. THE DESIGNER SHALL NOT BE LIABLE FOR
3. THE DESIGNER SHALL NOT BE RESPONSIBLE FOR
4. THE DESIGNER SHALL NOT BE RESPONSIBLE FOR
5. THE DESIGNER SHALL NOT BE RESPONSIBLE FOR
6. THE DESIGNER SHALL NOT BE RESPONSIBLE FOR
7. THE DESIGNER SHALL NOT BE RESPONSIBLE FOR
8. THE DESIGNER SHALL NOT BE RESPONSIBLE FOR
9. THE DESIGNER SHALL NOT BE RESPONSIBLE FOR
10. THE DESIGNER SHALL NOT BE RESPONSIBLE FOR

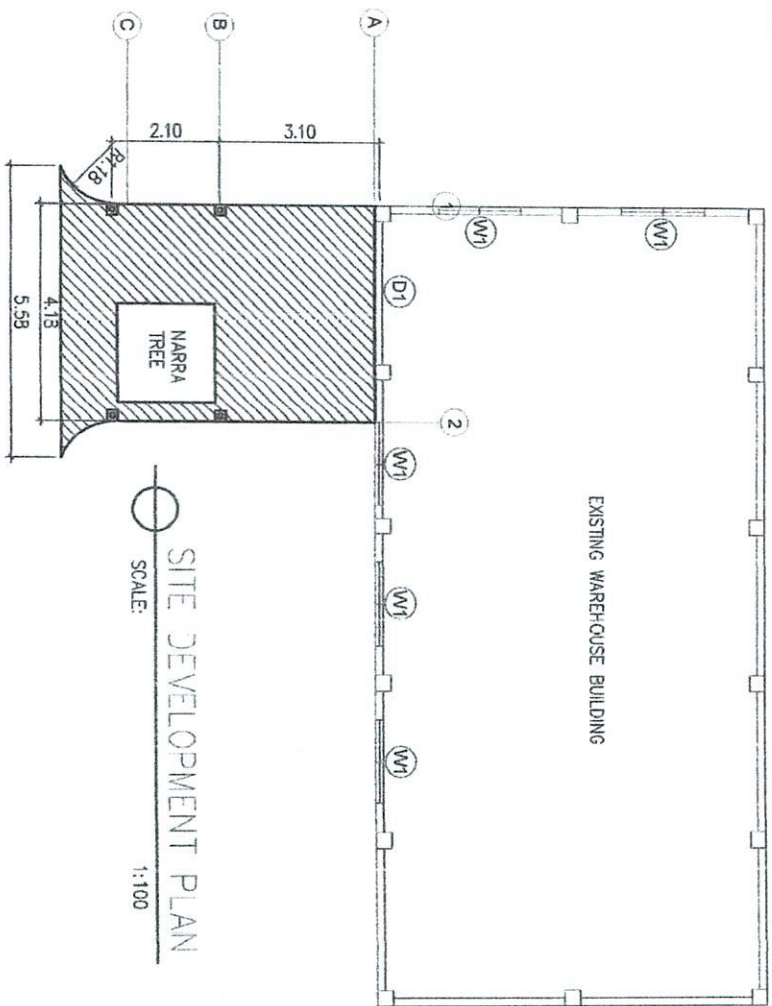

SITE DEVELOPMENT PLAN
SCALE: 1:100

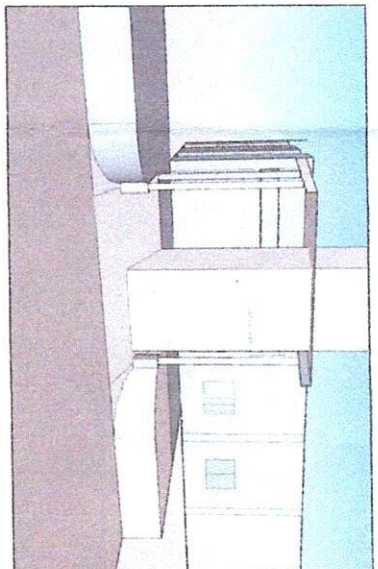





PERSPECTIVE
SCALE: 1:100

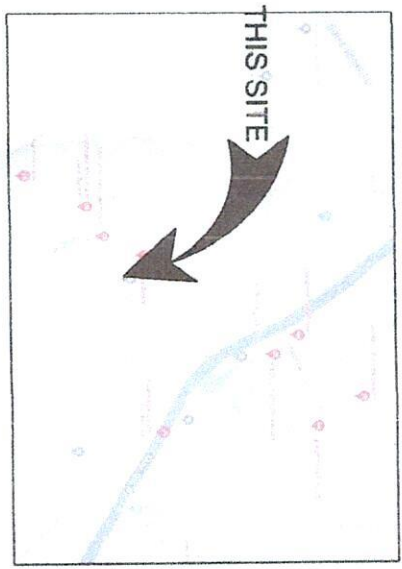

VICINITY MAP

 CALAMBA WATER DISTRICT Laguna Subdivision, Binalonan, Calamba City, Laguna Tel. Nos. 546-1014, 546-2883, 546-2728, 546-7895, Fax No. 546-8752 WWW.CWD-EDM.DT PROJ. NO. 13-110001		TECHNICAL SERVICES DEPARTMENT ENGINEERING AND MAINTENANCE DIVISION	
PROJECT TITLE: SUPPLY, DELIVERY AND INSTALLATION OF CANOPY AT BPS NEW WAREHOUSE AND FABRICATION OF CONCRETE PAVEMENT AND RAMP LEADING TO THE NEW WAREHOUSE AND SCRAP HOUSE		DRAWN & DESIGNED BY: ENGR. J.C. ALBUITO	
LOCATION: UPPER BPS., BRGY. BUCAL, CALAMBA, LAGUNA		CHECKED BY: ENGR. Mo. A. VILLANOSA	
		RECOMMENDED BY: ENGR. R. CARTAG0	
APPROVED BY: MR. E. A. AGUILAR, JR.		SHEET CONTENTS:	
		DATE: AUG 8, 2025	
		SHEET NO.	
		REVISION	
		0	
		CS	

NOTES:
 1. ALL SIZES AND LOCATIONS ARE SUBJECT TO
 2. ALL DESIGNER SHALL NOT BE LIABLE FOR
 3. ANY ALTERATION/REVISION IN THE PLANS/DRAWINGS
 4. AND SPECIFICATIONS APPROVED BY THE AUTHORIZED
 5. SUPERVISOR/ENGINEER DONE WITHOUT THEIR
 6. SIGNATURE AND SEAL MAY BEEN THE STRUCTURE
 7. OF THE PROJECT

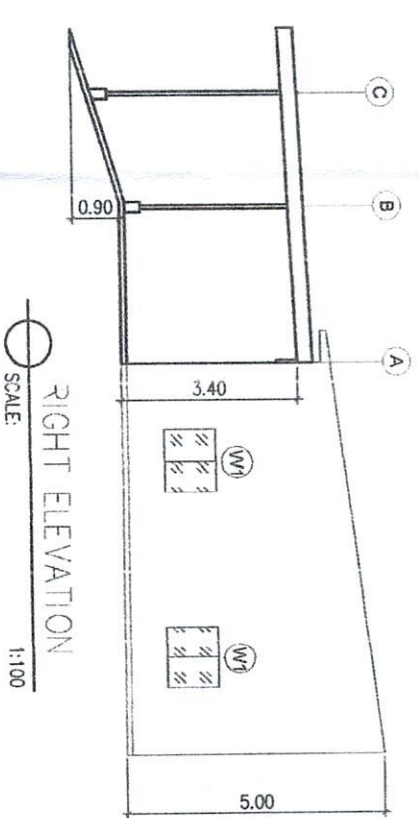
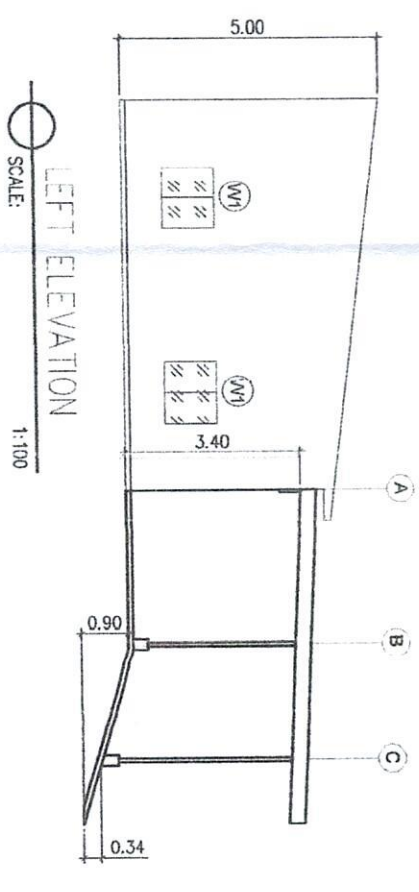
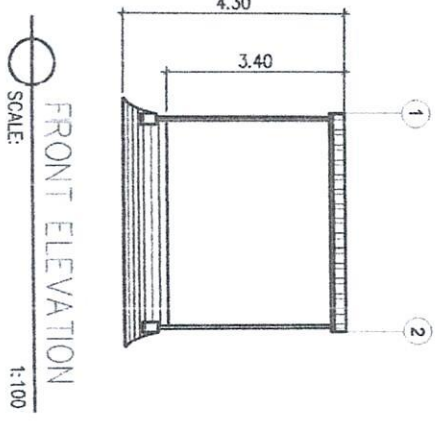
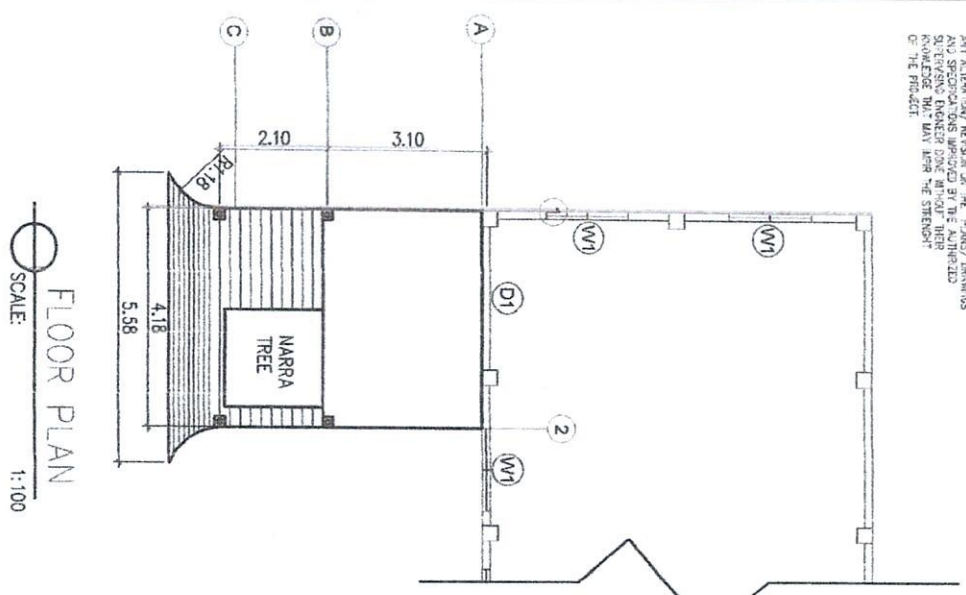


CALAMBA WATER DISTRICT
 Laboratory Subdivision, Baling, Calamba City, Laguna
 Tel. No. 545-1010, 545-2883, 545-2884
 545-2885 (Fax), 545-9792
 545-2886 (Cellular)
 545-2887 (Mobile)
 545-2888 (Landline)
 545-2889 (Fax)

TECHNICAL SERVICES DEPARTMENT
ENGINEERING AND MAINTENANCE DIVISION

PROJECT TITLE:		DRAWN & DESIGNED BY: ENGR. JC. ALBUERTO		SHEET CONTENTS:		DATE: AUG 8, 2025	
SUPPLY, DELIVERY AND INSTALLATION OF CANOPY AT BPS NEW WAREHOUSE AND FABRICATION OF CONCRETE PAVEMENT AND RAMP LEADING TO THE NEW WAREHOUSE AND SCRAP HOUSE		CHECKED BY: ENGR. M. A. AVILANOSA		FLOOR PLAN		SHEET NO. A1	
		RECOMMENDED BY: ENGR. R. CARTAGO		FRONT ELEV			
		APPROVED BY: MR. E. A. AGUILAR		RIGHT SIDE ELEV			
LOCATION: UPPER BPS., BRGY. BUCAL, CALAMBA, LAGUNA				LEFT SIDE ELEV			
				REVISION			
				0			

NOTES:
1. ALL SIZES AND LOCATIONS ARE SUBJECT TO CHANGE TO SUIT FIELD CONDITIONS.
2. THE DESIGNER SHALL NOT BE LIABLE FOR ANY DAMAGE TO PERSONS OR PROPERTY CAUSED BY THE USE OF ANY INFORMATION OR SPECIFICATIONS PROVIDED BY THE AUTHORIZED SUPERVISING ENGINEER CONCERNING THIS PROJECT. KNOWLEDGE MAY HAVE BEEN THE STANDARD OF THE PROJECT.

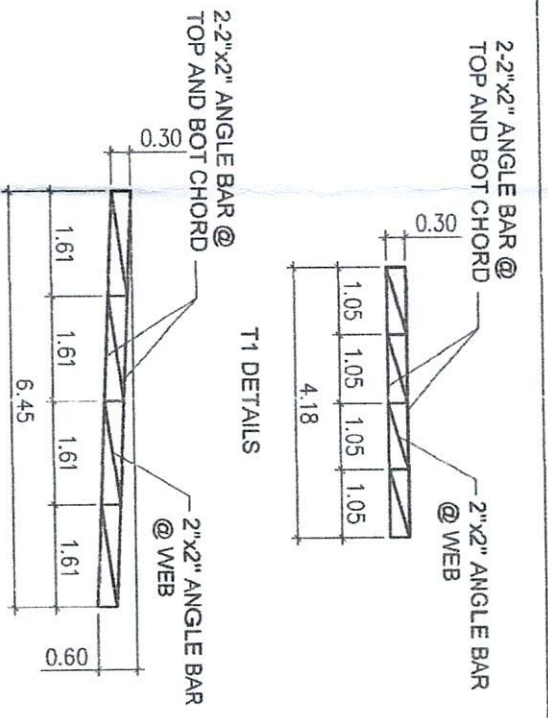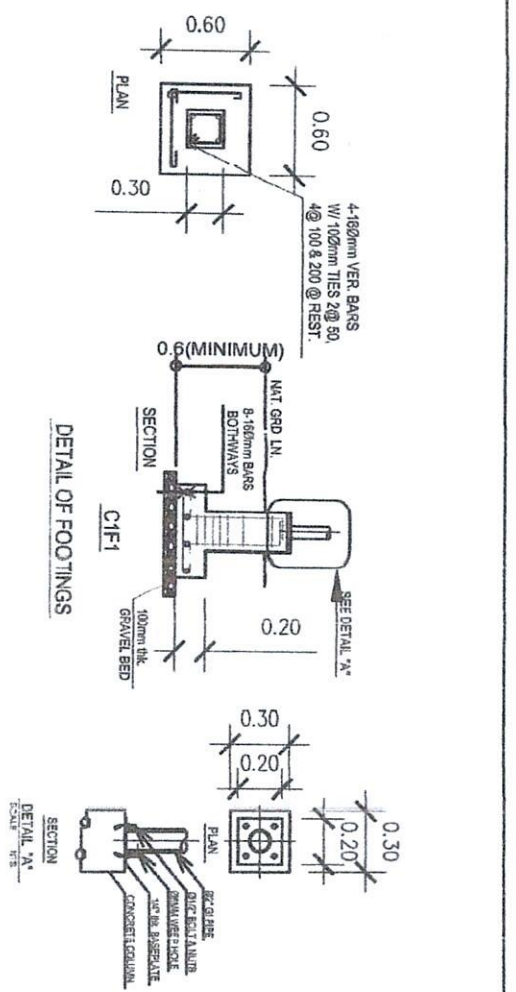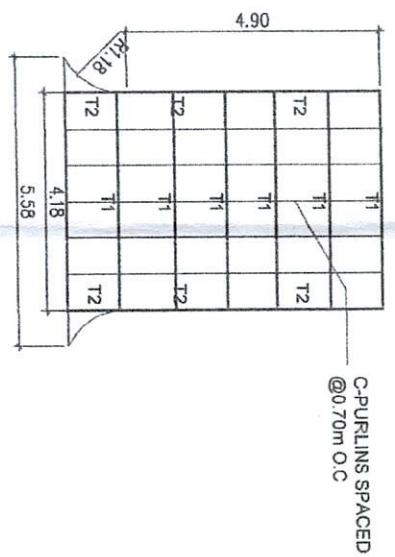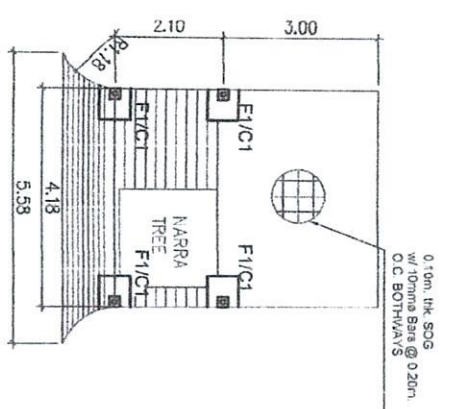

PROJECT TITLE:
SUPPLY, DELIVERY AND INSTALLATION OF CANOPY AT BPS
NEW WAREHOUSE AND FABRICATION OF CONCRETE PAVEMENT AND
RAMP LEADING TO THE NEW WAREHOUSE AND SCRAP HOUSE

DRAWN & DESIGNED BY: ENGR. J.O. ALIBERTO
CHECKED BY: ENGR. M.O. A. AVILLANOSA
RECOMMENDED BY: ENGR. R. CARRASCO

SHEET NO. S1

TECHNICAL SERVICES DEPARTMENT
ENGINEERING AND MAINTENANCE DIVISION

LOCATION: UPPER BPS, BRGY. BUCAL, CALAMBA, LAGUNA

APPROVED BY: MR. E.A. AGUIAR JR.

REVISION 0